
TYPE E2 - 3 BED
203

STATION M

WEST FACING

3 Bed

GFA* 113m2 + 12m2

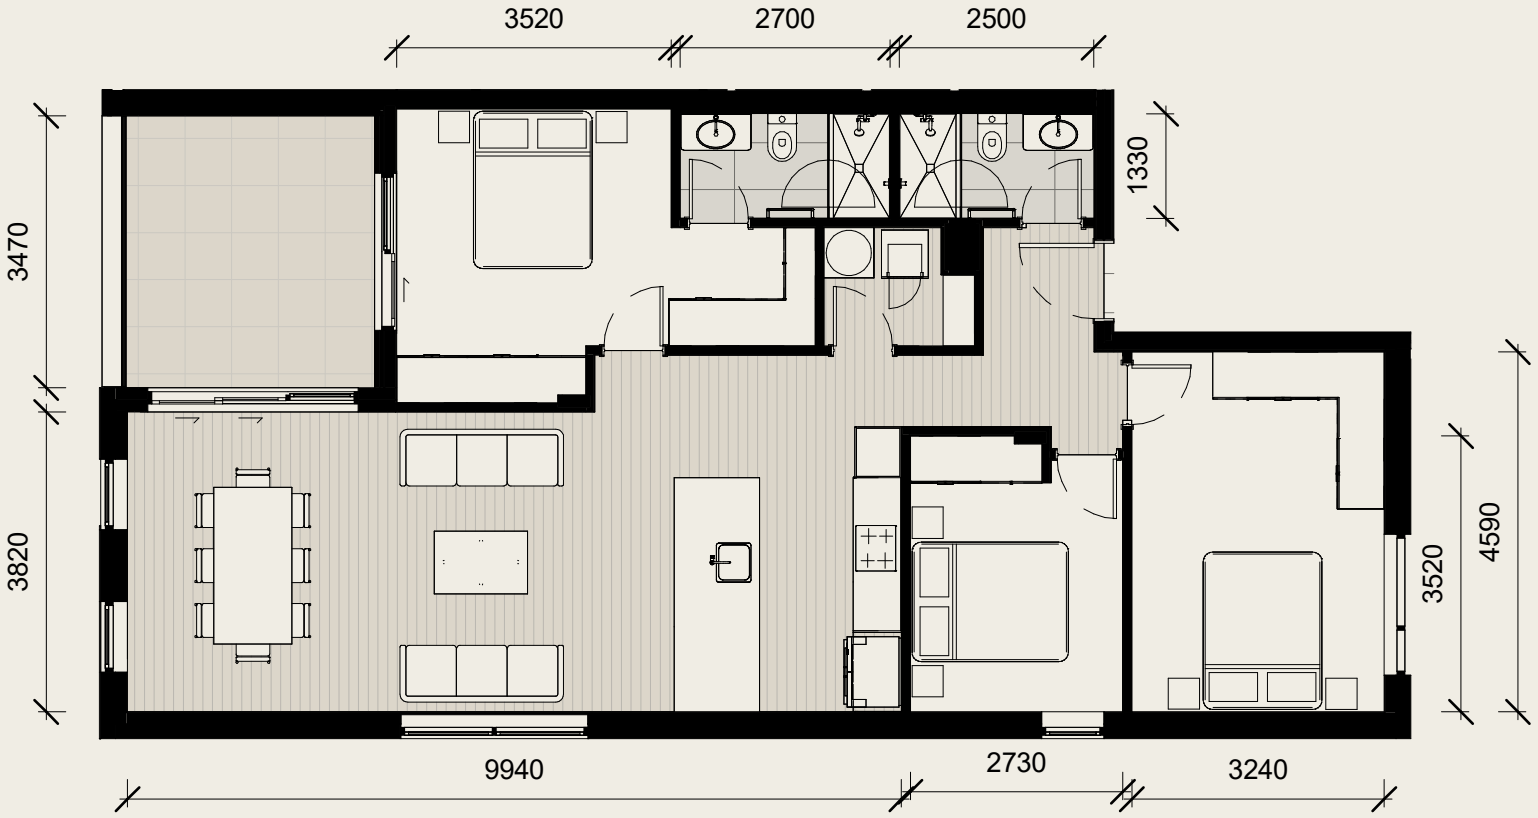

SCALE 1 : 100 @ A4 0 1 2 3 4 5

*GFA: Floor areas stated are Gross Floor Area. Gross Floor Area is measured from the outside face of the exterior walls and to the centreline of an inter-tenancy or common area interior wall.

Disclaimer: Floor plans are indicative. Final floor plan layout, design and measurements may differ from this representation in accordance with the terms of your sale & purchase agreement.

OCKHAM RESIDENTIAL