
TYPE E1 - 2 BED
103

STATION M

WEST FACING

2 Bed + Balcony

GFA* 113m2 + 12m2

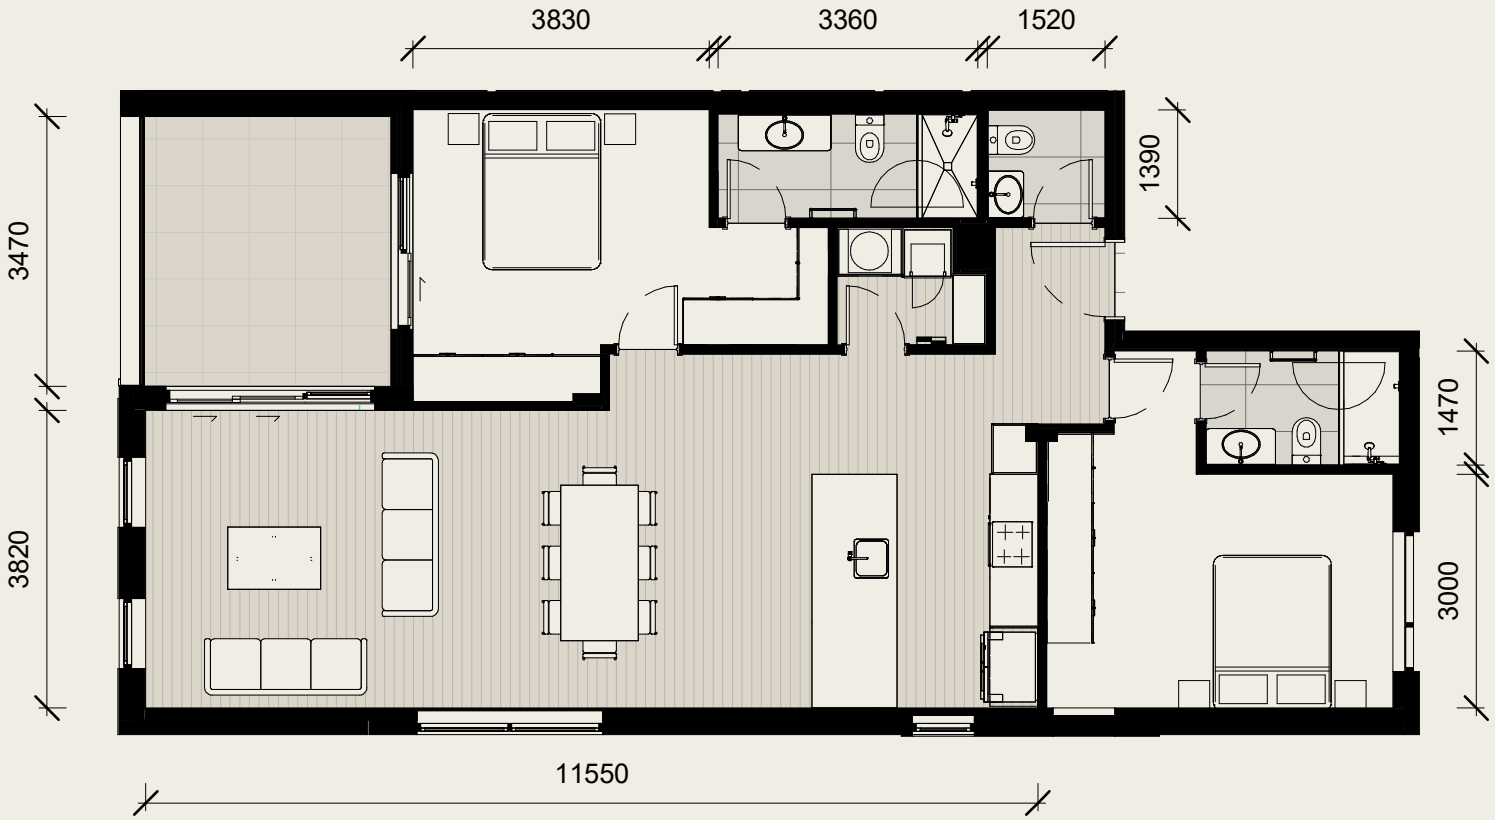

SCALE 1 : 100 @ A4 0 1 2 3 4 5

N

*GFA: Floor areas stated are Gross Floor Area. Gross Floor Area is measured from the outside face of the exterior walls and to the centreline of an inter-tenancy or common area interior wall.

Disclaimer: Floor plans are indicative. Final floor plan layout, design and measurements may differ from this representation in accordance with the terms of your sale & purchase agreement.

OCKHAM RESIDENTIAL